16 ENLARGED SITE PLAN

SCALE : 1" = 10'-0"

13 ENLARGED SITE PLAN

SCALE : 1" = 10'-0"

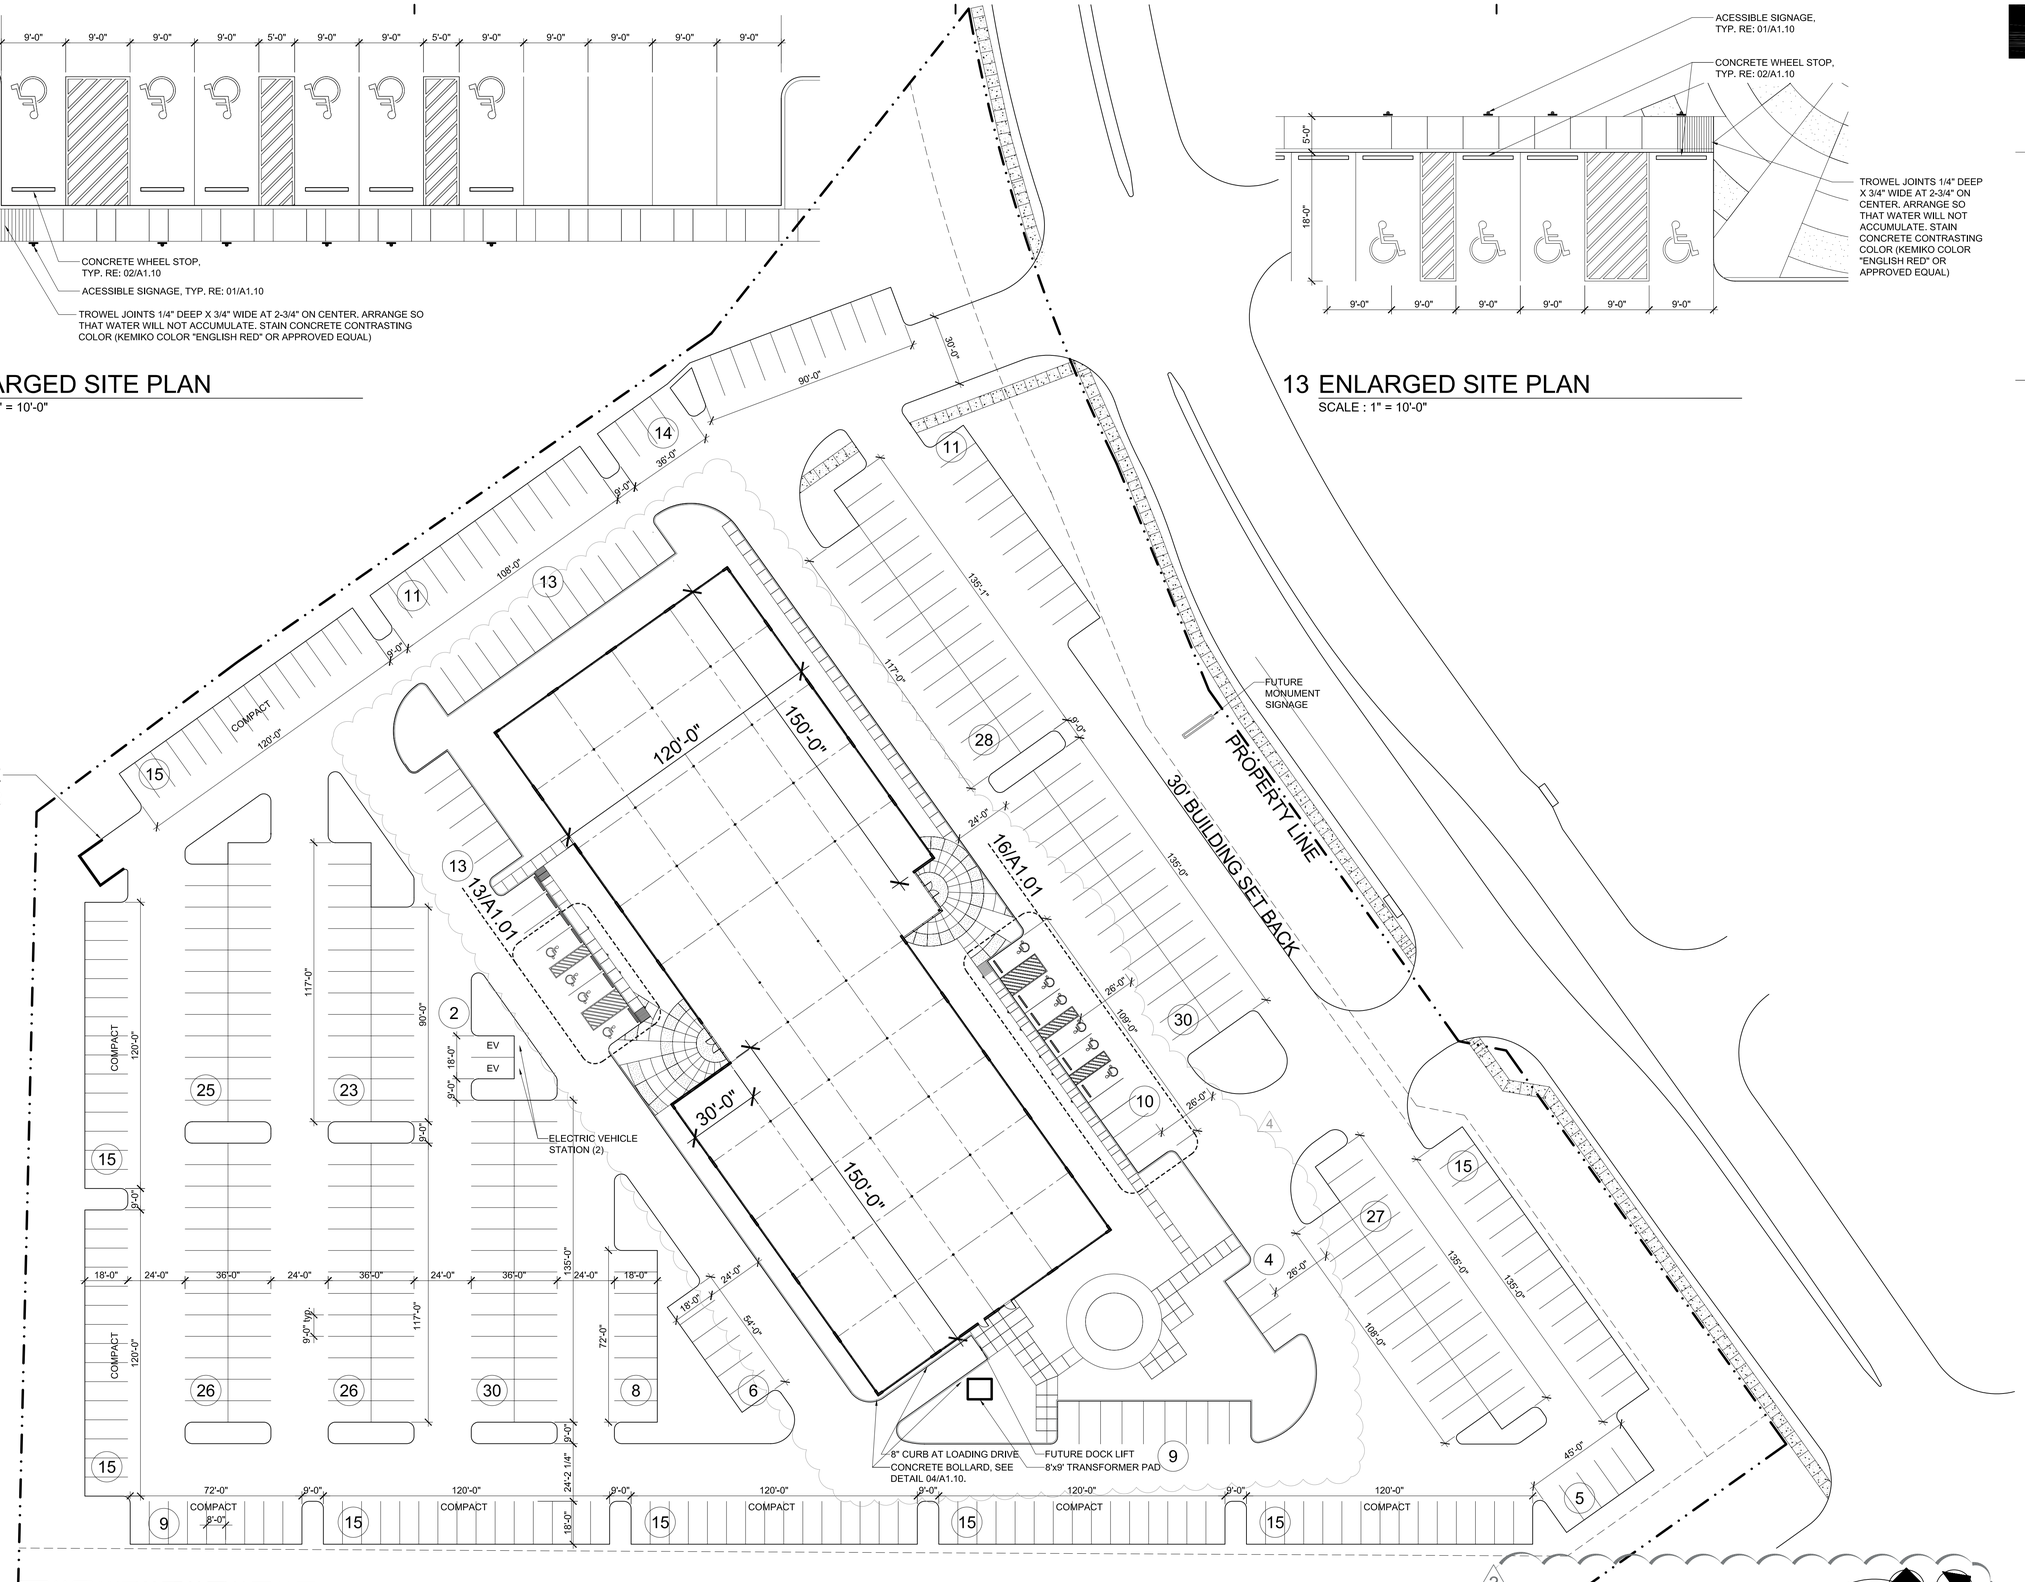

01 SITE PLAN

SCALE : 1" = 30'-0"

PLAN NORTH

TRUE NORTH

AZIMUTH: architecture
4228 N. Central Expwy.
Suite 100
Dallas, Texas 75206
214.261.9060
214.261.9049 Fax
www.azimutharc.com

CLIENT: REGENT II Office Center
Regent Blvd.
Irving, Texas

JOB # : 12025

REVISIONS:

1	10.11.06	Site Plan
2	12.05.06	Bid Set
3	12.11.06	Permit Set
4	01.03.07	Construction Set
5	01.26.07 1	City Comments
6	05.01.07 2	Revision 2
7	06.05.07 3	Revision 3
8	06.12.07 4	Revision 4

SEAL:

REGISTERED ARCHITECT JACK A. ATKINS 15104 STATE OF TEXAS

THE SEAL APPEARING ON THIS DOCUMENT WAS AUTHORIZED BY JACK A. ATKINS, ARCHITECT #15104 June 5, 2007. CONSTRUCTION DOCUMENTS ALTERATIONS OF SEALED DOCUMENTS WITHOUT PROPER NOTIFICATION TO THE RESPONSIBLE ARCHITECT IS AN OFFENSE UNDER THE TEXAS BOARD OF ARCHITECTURAL EXAMINERS.

SHEET CONTENTS:
SITE PLAN

DATE: June 12, 2007

SHEET:
A1.01

© COPYRIGHT 2006 AZIMUTH : ARCHITECTURE, INC.